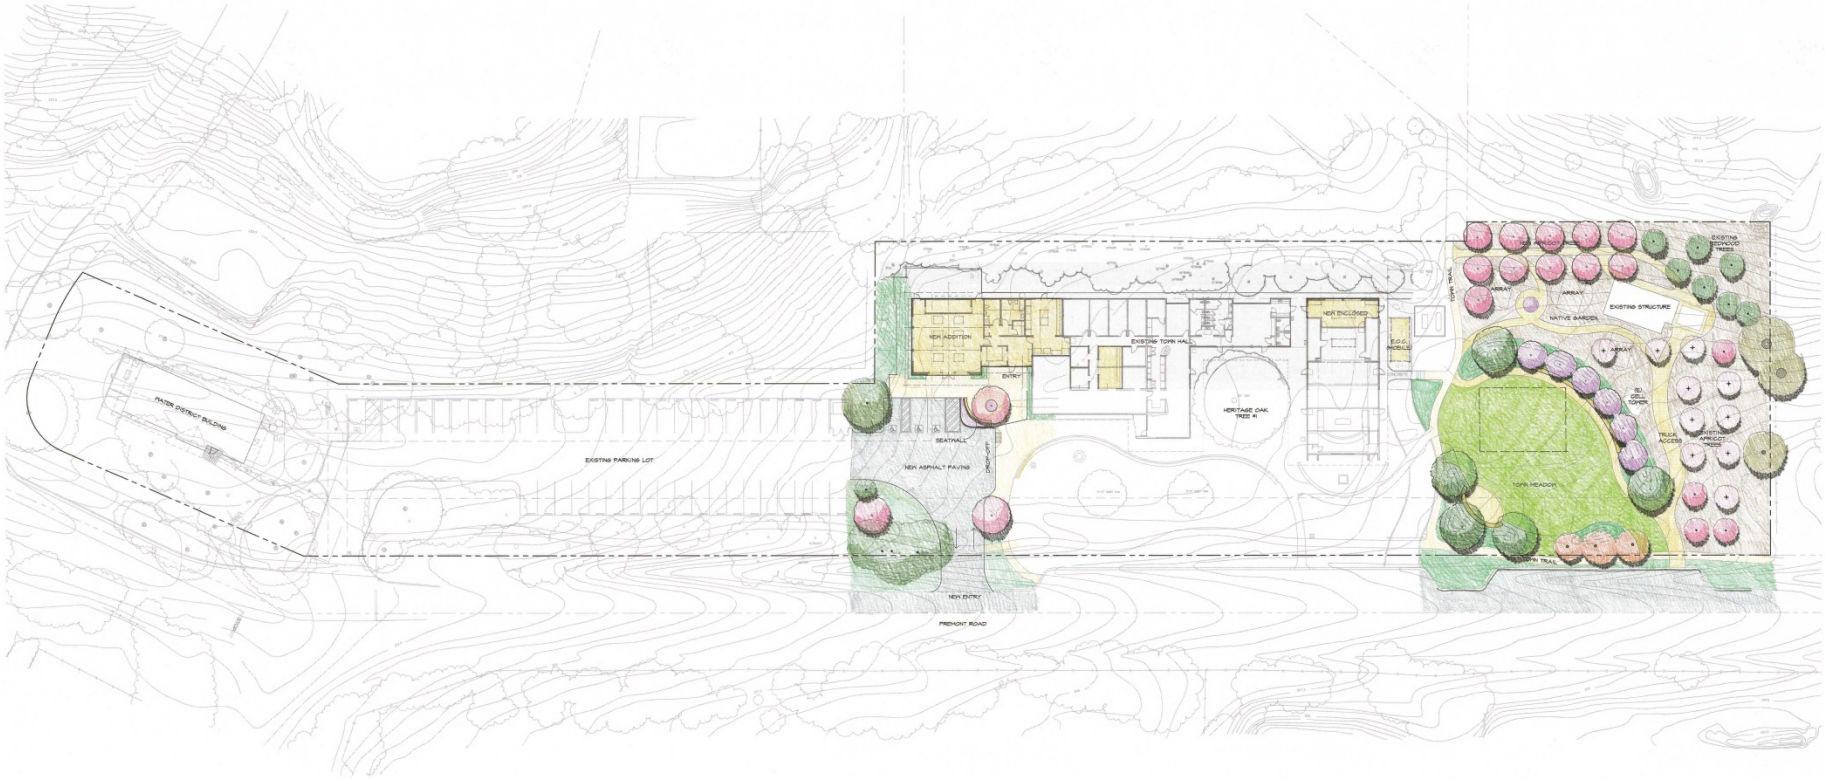

LANDSCAPE CONCEPT PLAN
LOS ALTOS HILLS TOWN HALL

26379 FREMONT ROAD, LOS ALTOS HILLS

SEPTEMBER 20, 2016

THOMAS KLOPE ASSOCIATES, INC.
LANDSCAPE ARCHITECTS

0 10 20 40

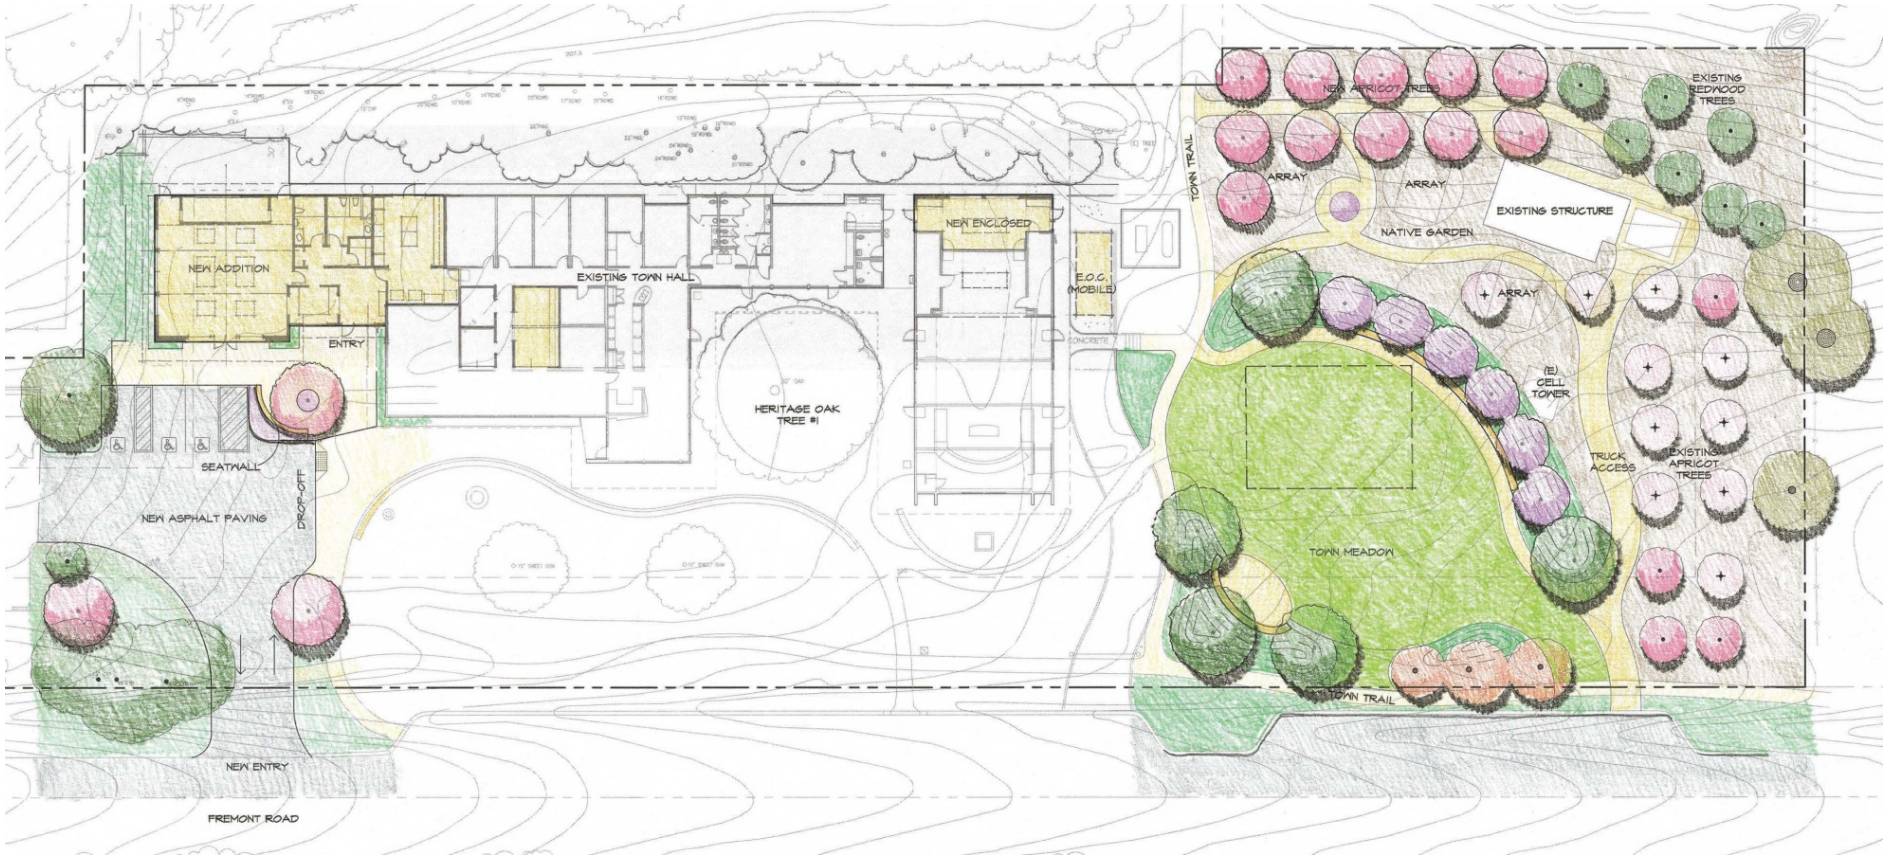
NEW ADDITION
ENTRY
EXISTING TOWN HALL
NEW ENCLOSED
E.O.C. (MOBILE)
CONCRETE
HERITAGE OAK TREE #1
SEATWALL
DROP-OFF
NEW ASPHALT PAVING
NEW ENTRY
FREMONT ROAD
TOWN TRAIL
NEW APRICOT TREES
ARRAY
ARRAY
EXISTING REDWOOD TREES
EXISTING STRUCTURE
NATIVE GARDEN
ARRAY
(E) CELL TOWER
TRUCK ACCESS
EXISTING APRICOT TREES
TOWN MEADOW
TOWN TRAIL

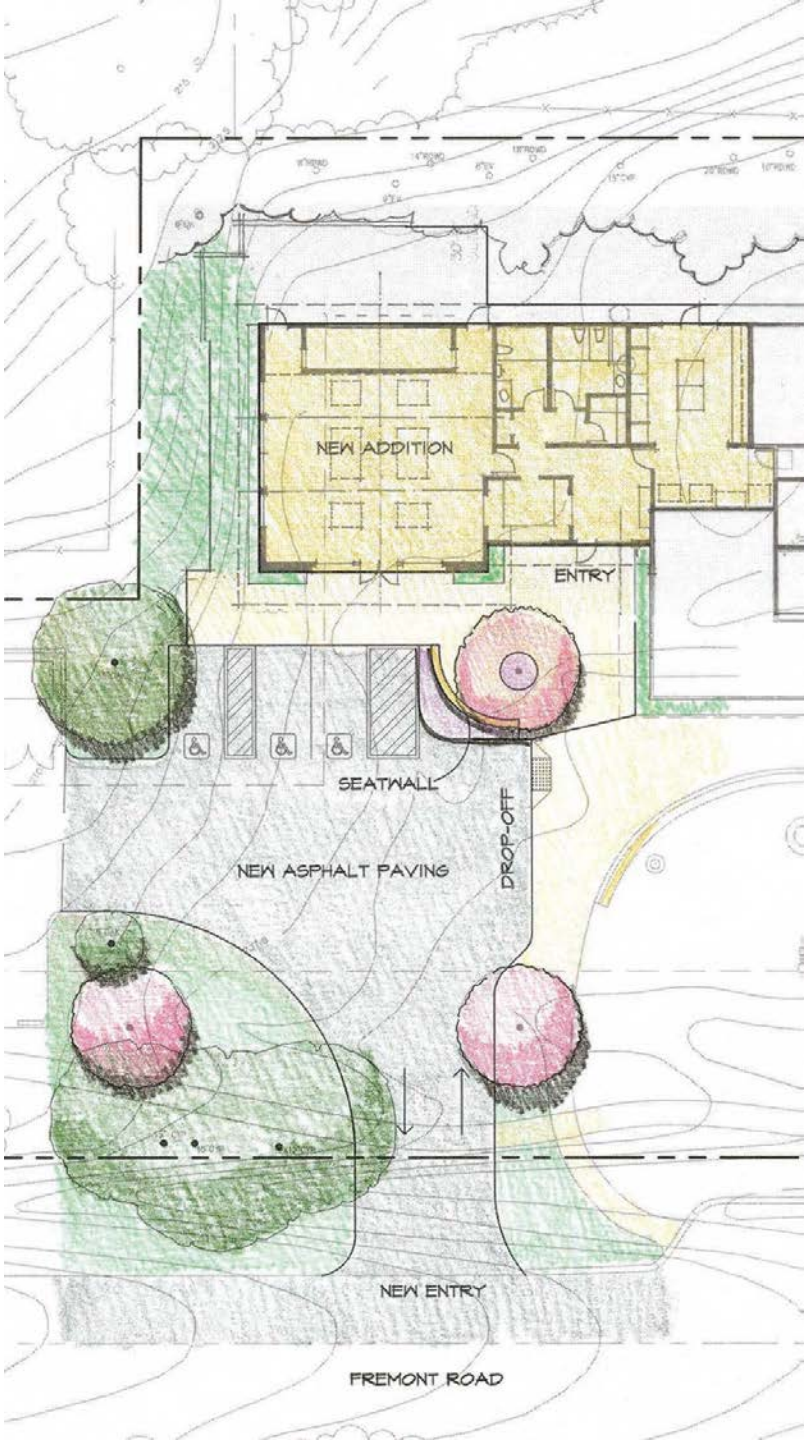
NEW ADDITION
ENTRY
SEATWALL
DROP-OFF
NEW ASPHALT PAVING
NEW ENTRY
FREMONT ROAD

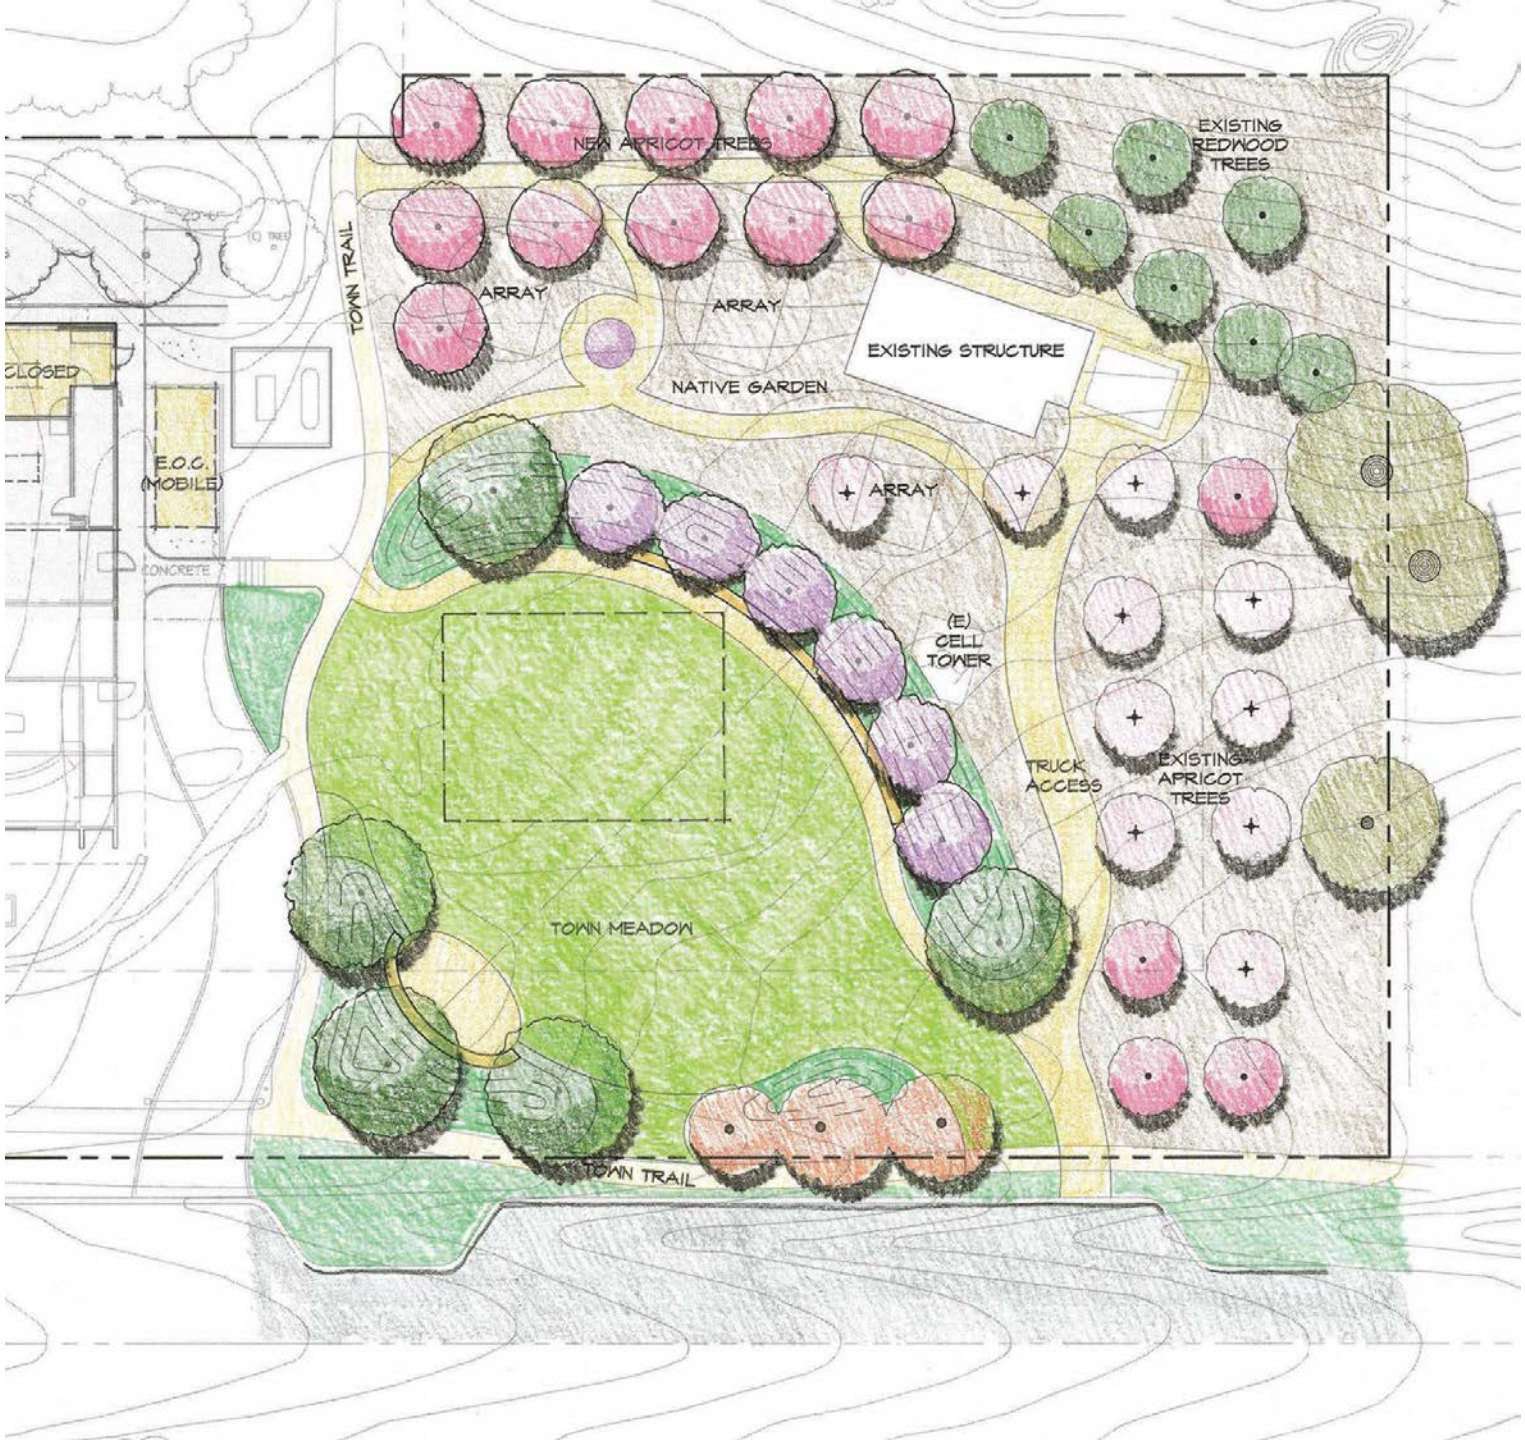
NEW APRICOT TREES
EXISTING REDWOOD TREES
TOWN TRAIL
ARRAY
ARRAY
EXISTING STRUCTURE
NATIVE GARDEN
CLOSED
E.O.C. (MOBILE)
CONCRETE
ARRAY
(E) CELL TOWER
TRUCK ACCESS
EXISTING APRICOT TREES
TOWN MEADOW
TOWN TRAIL