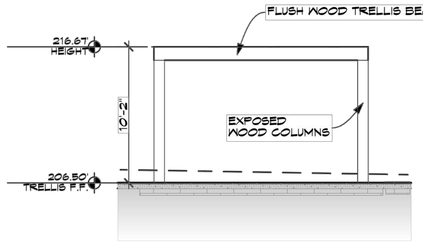

TRELLIS ELEVATION

SCALE: 3/16" = 1'-0"

Temporary Trailer:
2018 Forest River Rockwood Signature UltraLite 8329SS

Height= 11'-4"
Width= 8'
Length= 34'

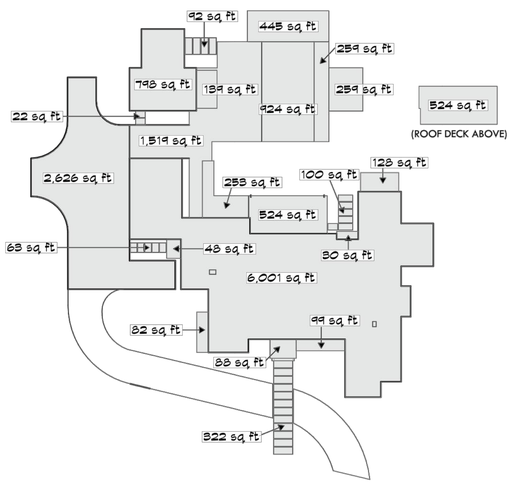

DEVELOPMENT AREA DIAGRAM

SCALE: 1" = 30'

SITE AREAS

RESIDENCE & GARAGE	6,001
ACCESSORY DWELLING UNIT	798
COVERED PORCHES & PATIOS	88
	524
	128
	48
	30
	139
ROOF DECK	524
LIGHTWELLS	82
	99
	253
POOL & SPA	924
POOL DECK	1,519
	445
	259
UNCOVERED PATIOS & PATHS	259
	322
	100
	63
	22
	92
DRIVEWAY	2,626 @ 75% =1,970
TOTAL	14,689

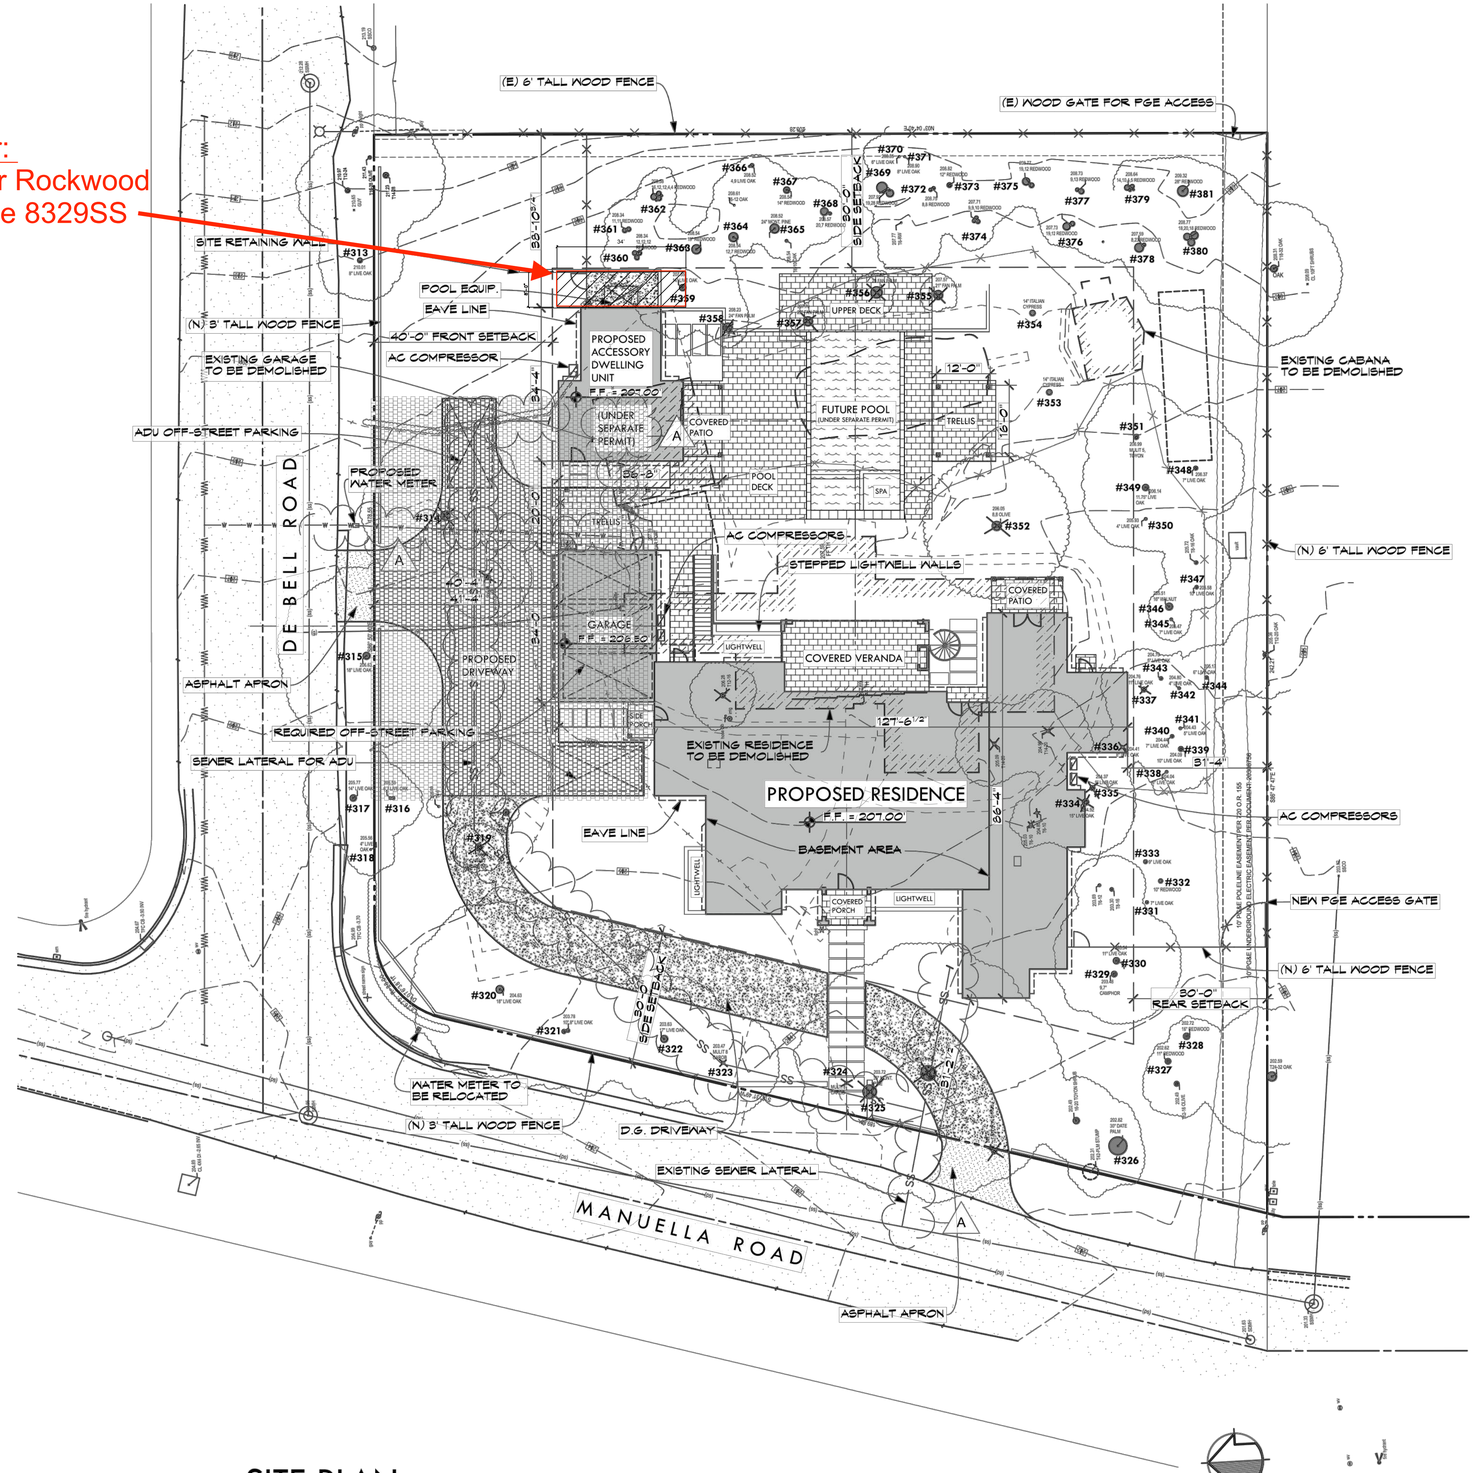

SITE PLAN

SCALE: 1/16" = 1'-0"

REVISIONS	
A.	08/27/21

KOHLSAAT & ASSOCIATES
51 UNIVERSITY AVE. "L" • LOS GATOS, CA. • 95030 • (408) 395-2555

LICENSED ARCHITECT
JOHN CHARLES KOHLSAAT
REG. NO. C-12456
REN. 2-28-23
STATE OF CALIFORNIA

A NEW RESIDENCE:
THE LEXTERRA RESIDENCE
14330 DE BELL ROAD
LOS ALTOS HILLS, CA

NOTE:
• The Contractor shall verify all dimensions and conditions prior to stamping.
• Any deviation called by field conditions, or any conditions different from those shown on the plans, shall be brought to the Architect's attention prior to installation.

SITE PLAN

DATE: 08/08/21
SCALE: AS SHOWN
SHEET
A-2
3 OF -