White Oleanders

ENGLISH LORAL PLANTS FOR FENCING

NATURAL TRFF

BOUGAINVILLEA

Rosemary

Crabapple

Pride of Madeira

Noll's Grevillea

OAK TREE

Creeping Fig

NATURAL NATIVE HYDRO SEEDING

Permeable walkways and patio
4' wide walkways 12'x12' patio

Planter 11'L*2'w * 26"h

Block retaining walls

Creeping Fig

	PLANT SCHADUAL		
Plant Name	Plant Sise	Hight Maximum	# of plants
English Loral	25 Galon	12'	50
OAK TREE	25 Galon	45'	3
cinnanomum Camphora	26 Galon	35'	3
Bouganvellea	5 Galon	10"	15
Pride of Madeira	15 Galon	5' to 10'	20
Noll's Grevillea	15 Galon	5' to 10'	20
Crabapple	25 Galon	10'	10
White Oleanders	15 Galon	5' to 10'	15
Creeping Fig	5 Galon	5' to 10'	50

James Parivash
Class A General Engineer
License 98223

Pride of Madeira

Noll's Grevillea

Crabapple

Rosemary

Creeping Fig

White Oleanders

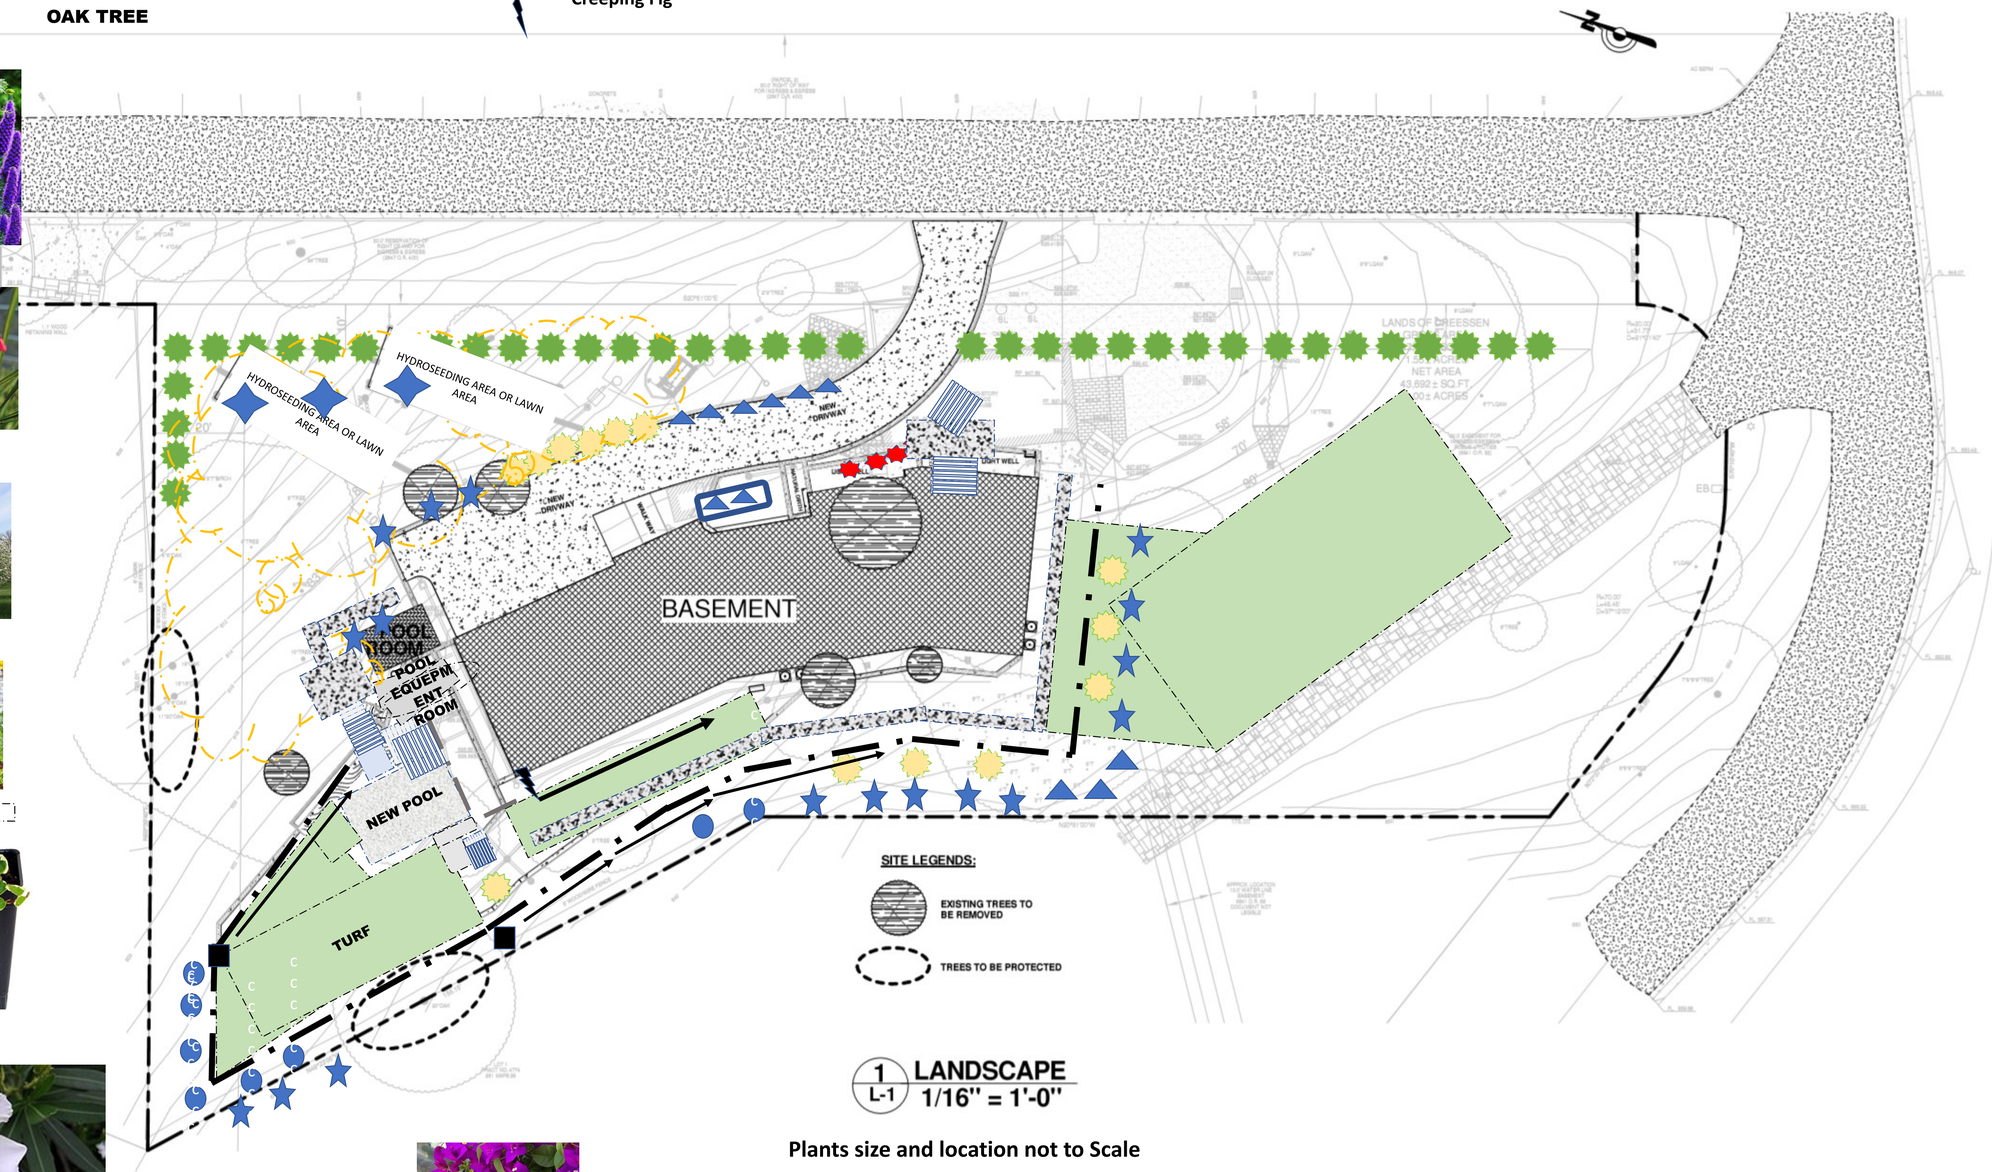

BOUGAINVILLEA

1 L-1 **LANDSCAPE**
1/16" = 1'-0"

Plants size and location not to Scale

No.	Description	Date

DESIGNER: JAMES PARIVASH
PO BOX 86, LOS ALTOS, CA 94023
EMAIL : jparivash@gmail.com
PH: 408-438-1200

LANDSCAPE PLAN

OWNERS: BRAD TROPEA
27447 EDGERTON ROAD,
Los Altos Hills, CA 94022
(APN): 182-19-044

Project no:	27447
Date	JUNE-20-2017
Drawn by	Author
Checked by	Checker
	L-1
Scale	1/16" = 1'-0"

C:\Users\Owner\Desktop\Office\Drawing Off\27447 Edgerton Road, Los Altos Hills, CA\Building\After Approval\Projects.dwg