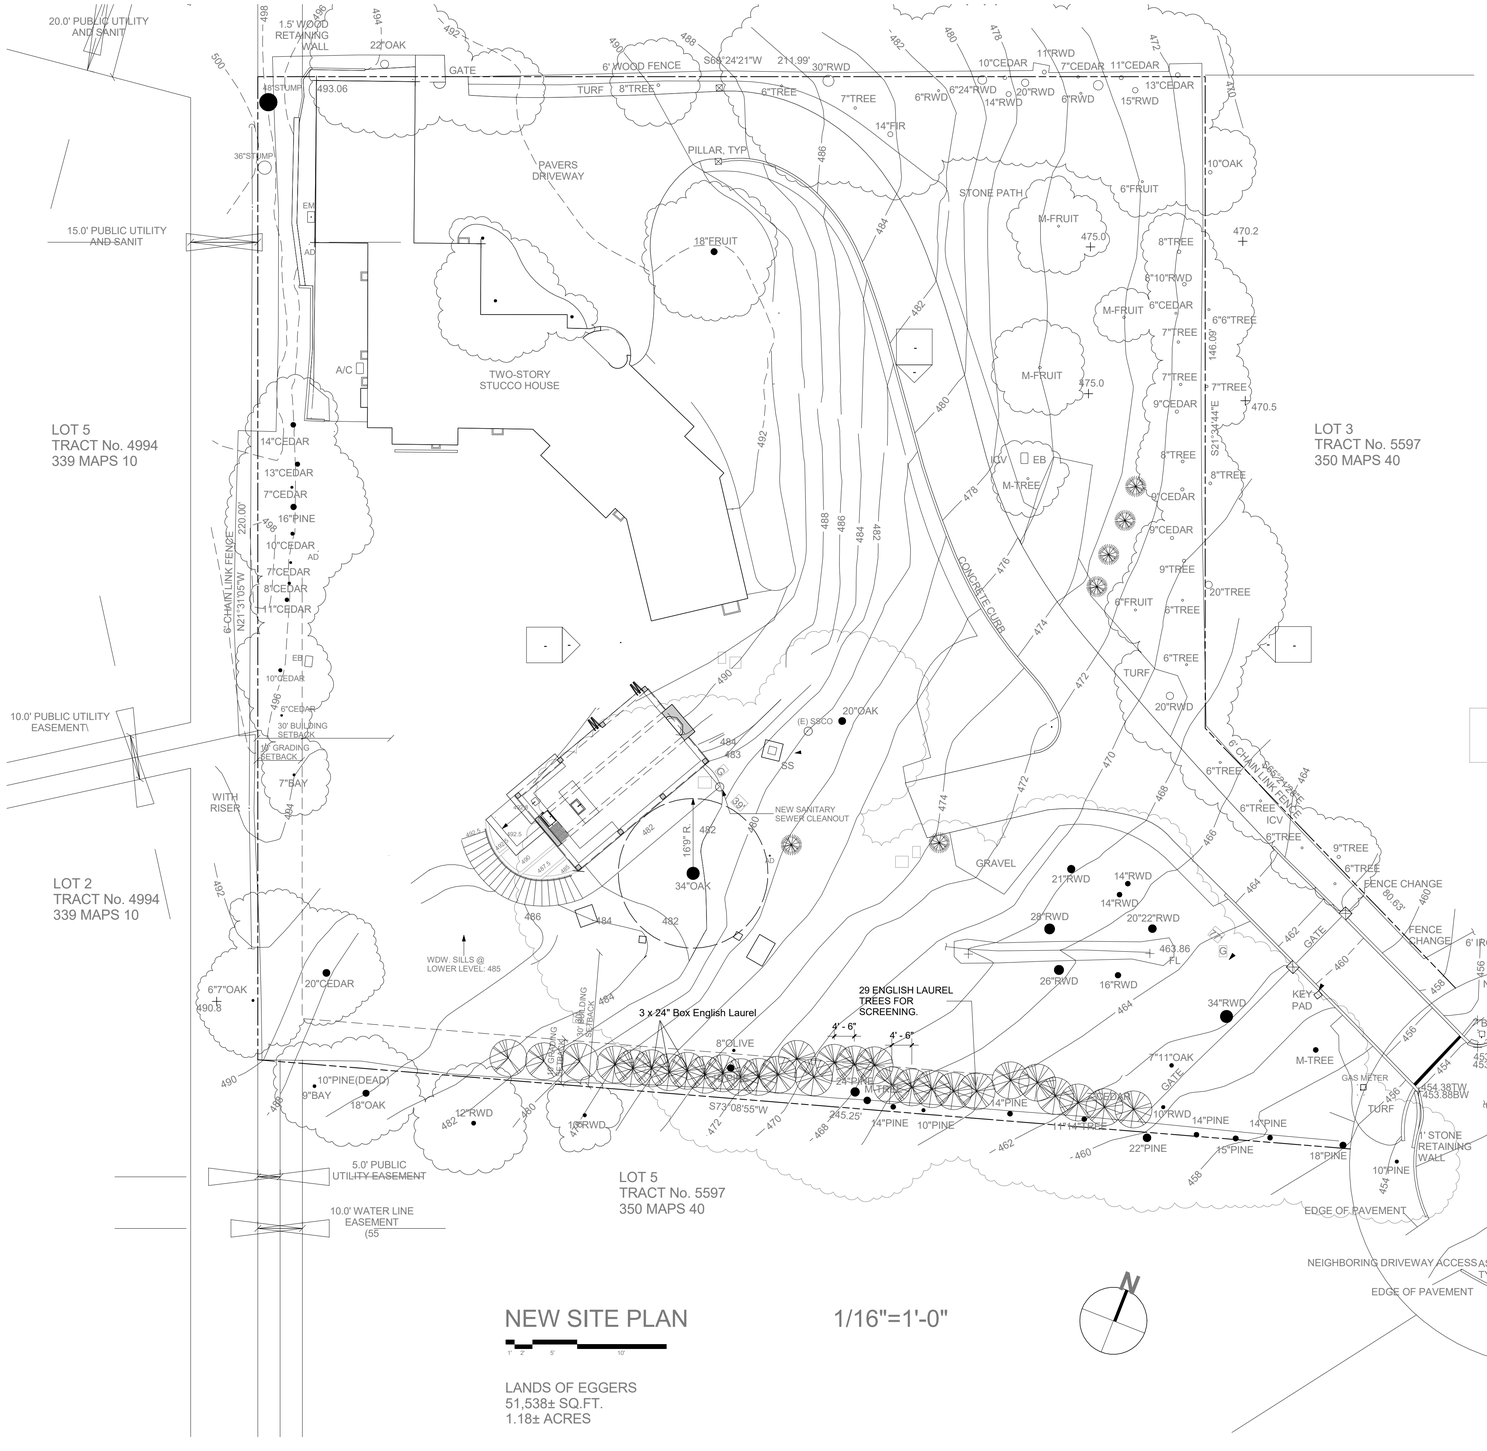

NEW SITE PLAN

1/16"=1'-0"

1' 2' 5' 10'

LANDS OF EGGERS
51,538± SQ.FT.
1.18± ACRES

T.Vess Interiors

www.tvessinteriors.com

CONSULTANT
Address
Phone
e-mail

Consultant
Address
Address
Phone
Fax
e-mail

DESIGNER THANH T. VESS
Address P.O. BOX 1377
Address CAMPBELL, CA 95008
Phone 408.813.9376
E-mail TV@TVESSINTERIORS.COM
e-mail

Consultant
Address
Address
Phone
Fax
e-mail

GOUMAS RESIDENCE

MOODY SPRINGS RD.
LOS ALTOS HILLS, CA

SCREENING PLAN

Date 05.18.22

Drawn by Author

A105

Scale 1/16" = 1'-0"